MVD - PdT

km 060+200

SANTA LUCIA
STEEL GIRDER BRIDGE
15 m
PRELIMINARY GENERAL
DRAWING

Cross section, Scale 1:25

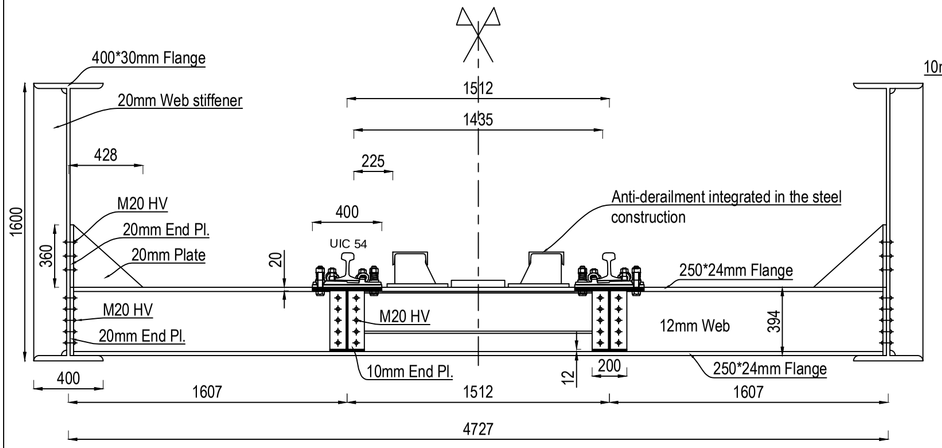

Side view, Scale 1:25

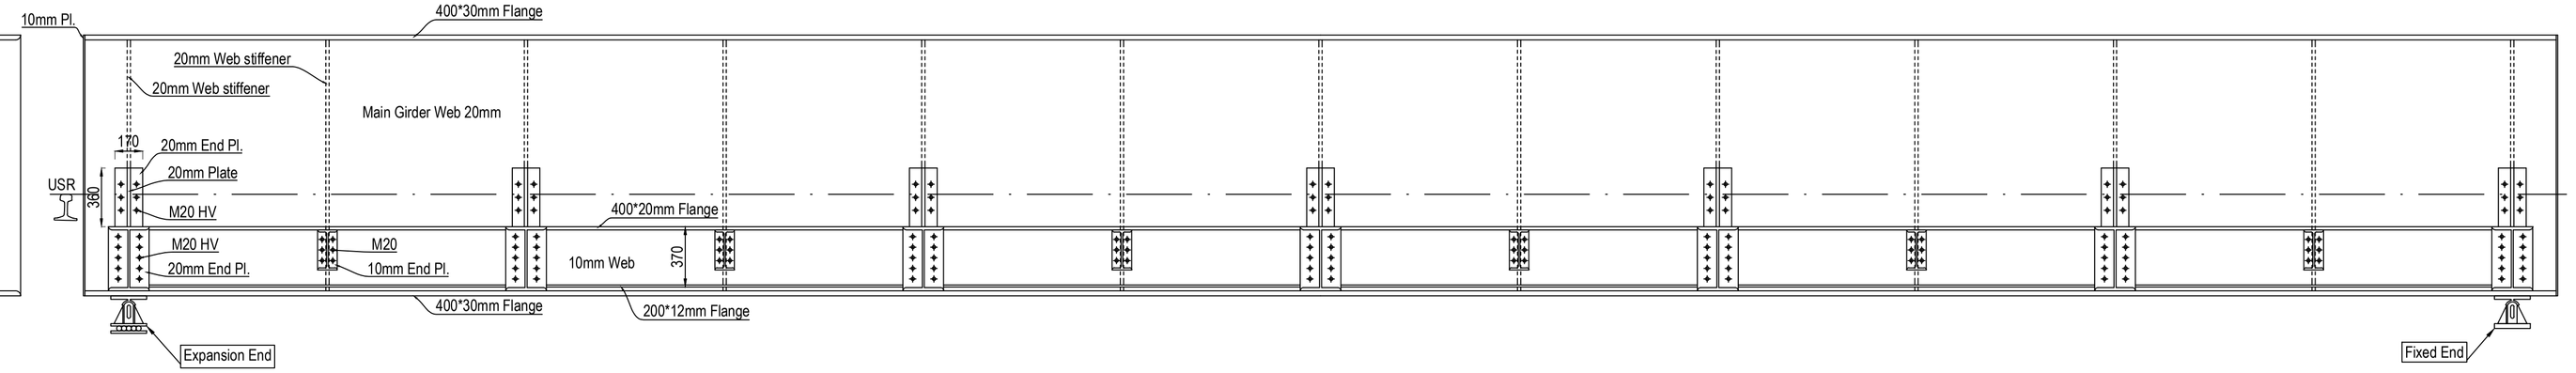

Cross beams spacing	279	2438																						279
Buckling support beams spacing	1219		1219		1219		1219		1219		1219		1219		1219		1219		1219		1219		1219	
Span	14628																							
Full structure length	15186																							

Section at A-A

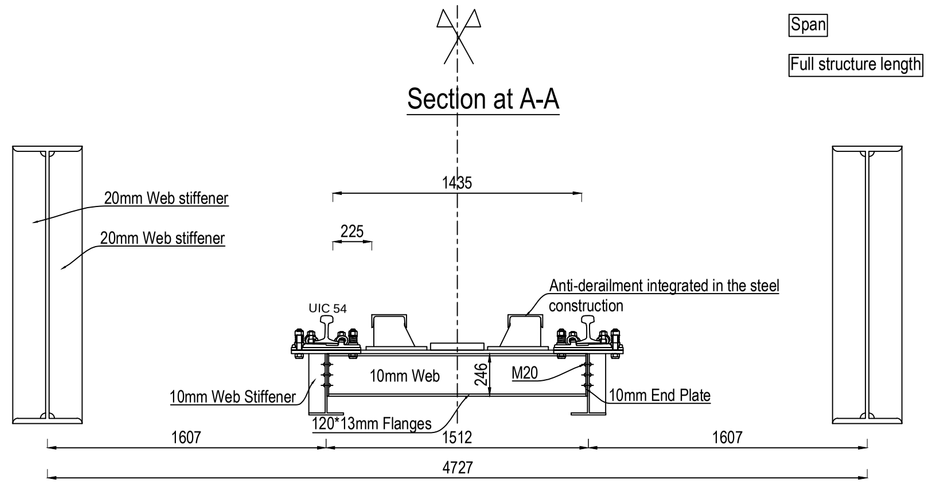

Section A-A

Plan view bottom part, Scale 1:25

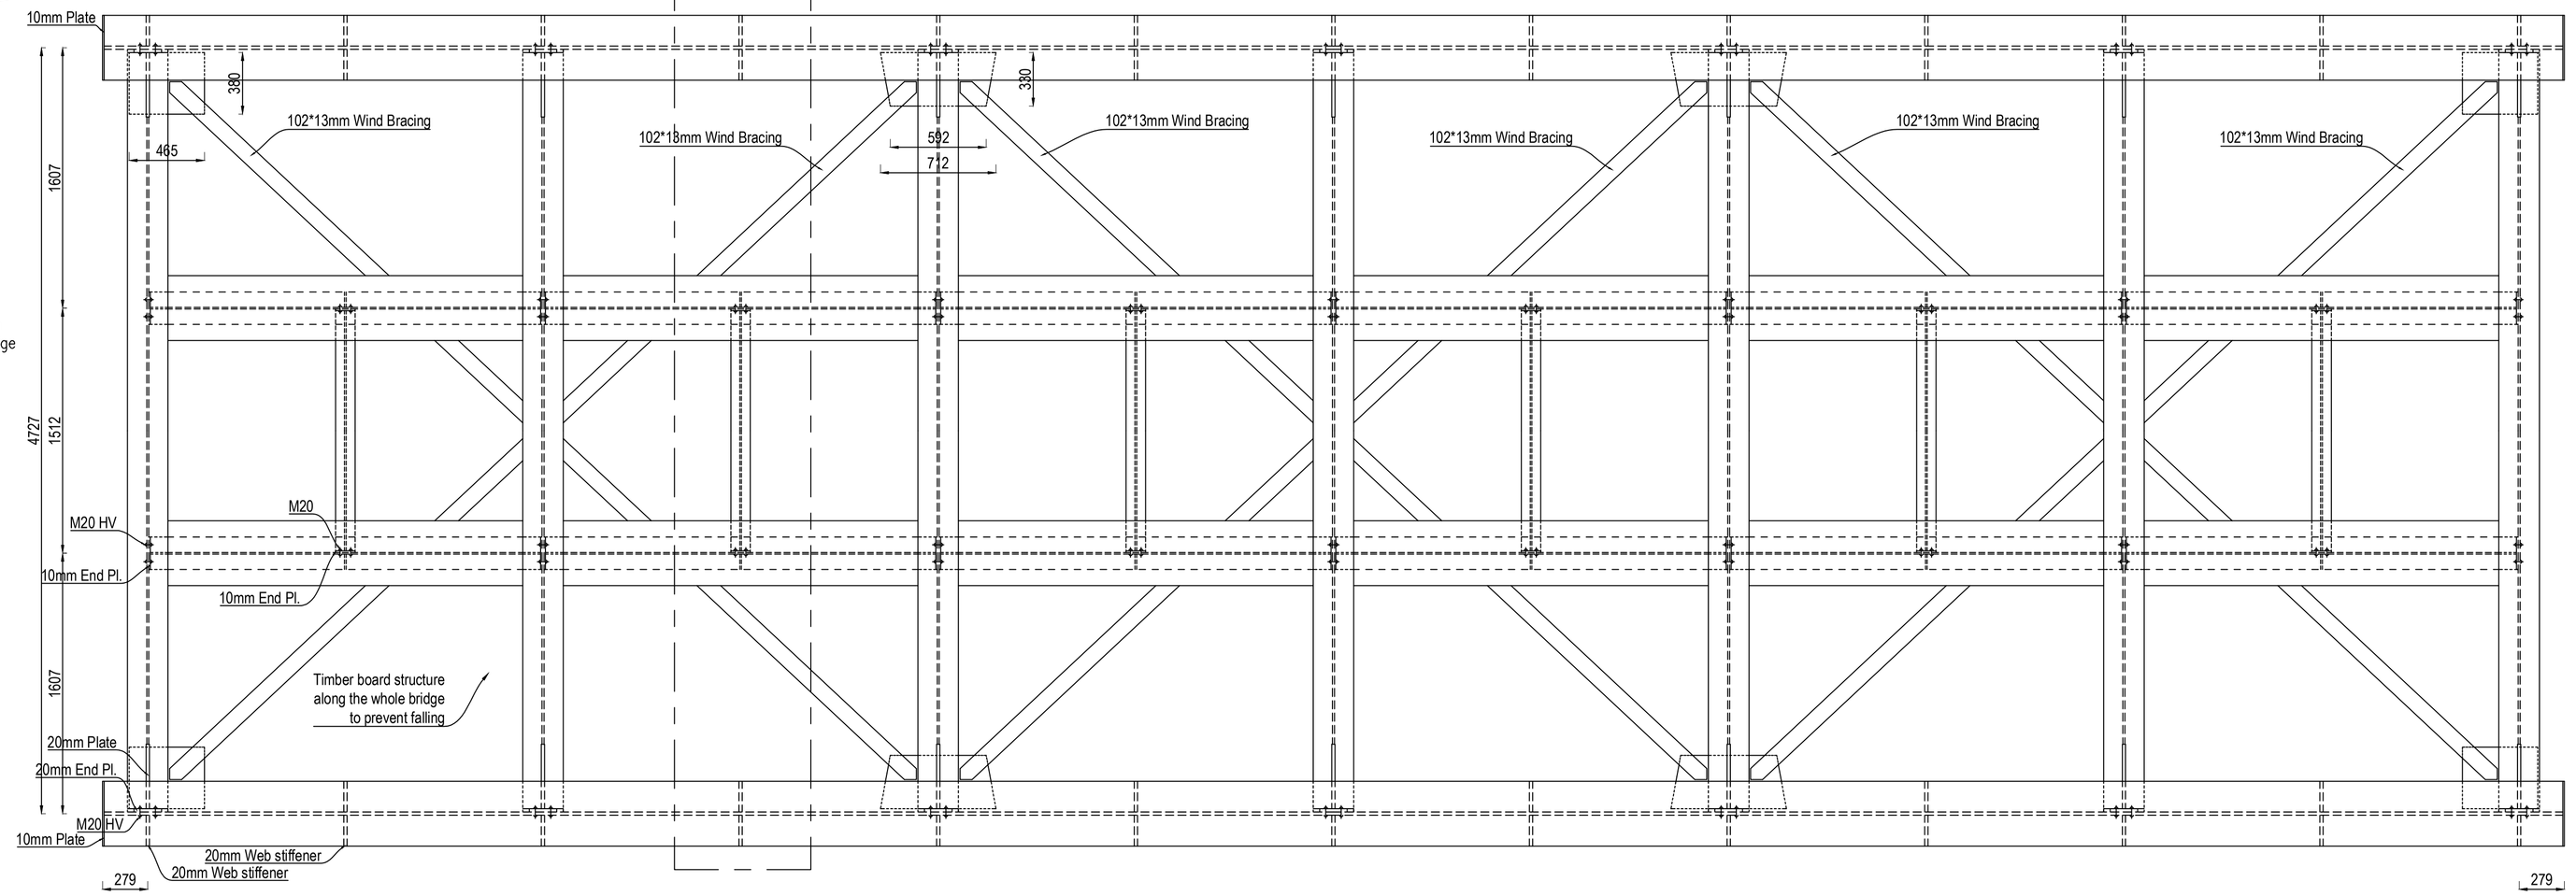

Cross beams spacing	2438																							
Buckling support beams spacing	1219		1219		1219		1219		1219		1219		1219		1219		1219		1219		1219		1219	
Span	14628																							

Details of Rail System

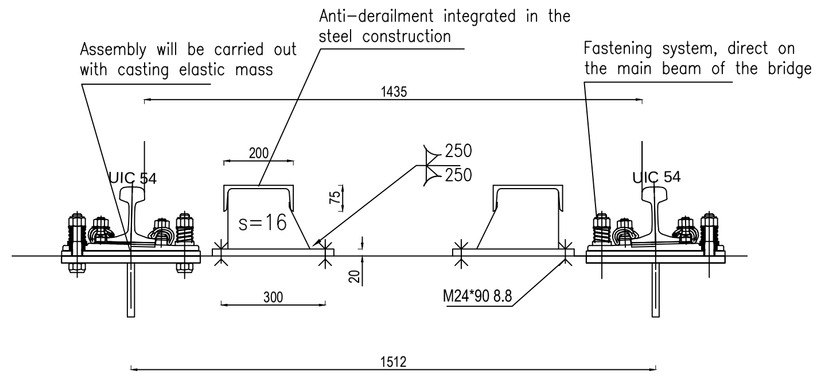

MATERIALS:

PLATES	S355J2 +N	EN 10025-2
HOLLOW SECTIONS	S355J2H	EN 10219
HOT-ROLLED PROFILES	S355J2	EN10025-1

ALL STEEL MATERIALS HOT-DIP GALVANIZED

FASTENING:

SHEAR / FRICTION CONNECTIONS: (HV BOLTS)

BOLTS	10.9 HV	EN 14399-4
NUTS	HV 10	EN 14399-4
WASHERS	HV	EN 14399-6

BOLTS ARE TO BE PRELOADED FOR $0,7*f_{ub}*A_s$
SURFACES SHALL BE CLEARED FOR FRICTION CONNETION

OTHER CONNECTIONS

BOLTS	8.8	SFS-EN ISO 4014
NUTS	GRADE 8	SFS-EN ISO 4032
WASHERS	GRADE 8	SFS-EN ISO 7089

ALL FASTENING PRODUCTS HOT-DIP GALVANIZED

ESTIMATED WEIGHT OF STEEL DECK: 53000 KG X 5 PCS
SPHERICAL BEARINGS: 5PCS FIXED AND 5 PCS QUIDED SLIDING

DESIGN LOADS:
DEAD LOAD TOTAL WEIGHT 202.62 kN
+1kN/m2 ADDED FOR BRIDGE AREA

TRAIN AXLE LOAD 22,5 t = 225kN
LOAD DIAGRAM LM71-22,5

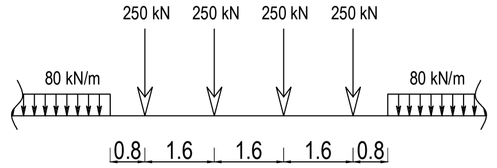

LIVE LOAD FOR WALKING PLATFORM 4kN/m2
HORIZONTAL LOAD FOR HANDRAILS 30kg/m OR POINT LOAD 1kN
WIND LOAD 1kN/m2

CLT = CENTER LINE of the TRACK
HC = HORIZONTAL CLEARANCE
LSD = LOWER SURFACE of the DECK
USR = UPPER SURFACE of the RAIL

MAP

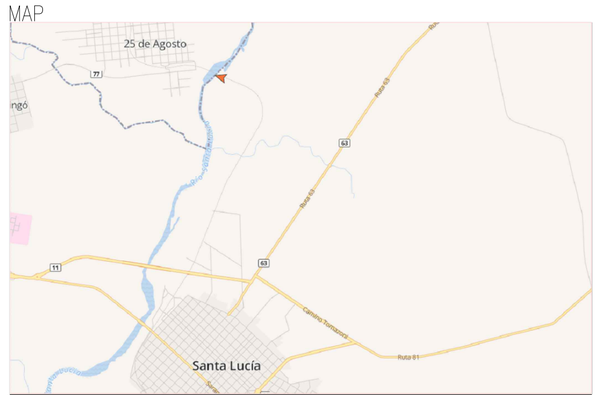

BRIDGETYPE	STEEL GIRDER BRIDGE		
SPAN	14,628m		
HORIZONTAL CLEAR SPAN	—	VERTICAL CLEARANCE	—
HORIZONTAL CLEARANCE	—		

Version 15.12.2017

Revision	Explanation	Date	Designer	Date	Acceptor

Owner: MINISTERIO DE TRANSPORTE Y OBRAS PÚBLICAS

Engineering: VR TRACK

Project: Railway Project

Design phase: Pre-engineering, Phase 2

Content: Santa Lucia 15m
Preliminary general drawing
Km+m 060+200

Drawer	15.12.2017	Vera Babiczky	
Designer	15.12.2017	Vera Babiczky	
Supervisor	15.12.2017	Mikko Ilvonen	
Accept.			
Cust. acc.			

Loading: LM71-22,5
Coordinate and elevation reference system: -
Railway line: -

Archive	Type	Number	Rev.	Sheet	Sheets total
	-		-	1	