055+544_Santa_Lucia

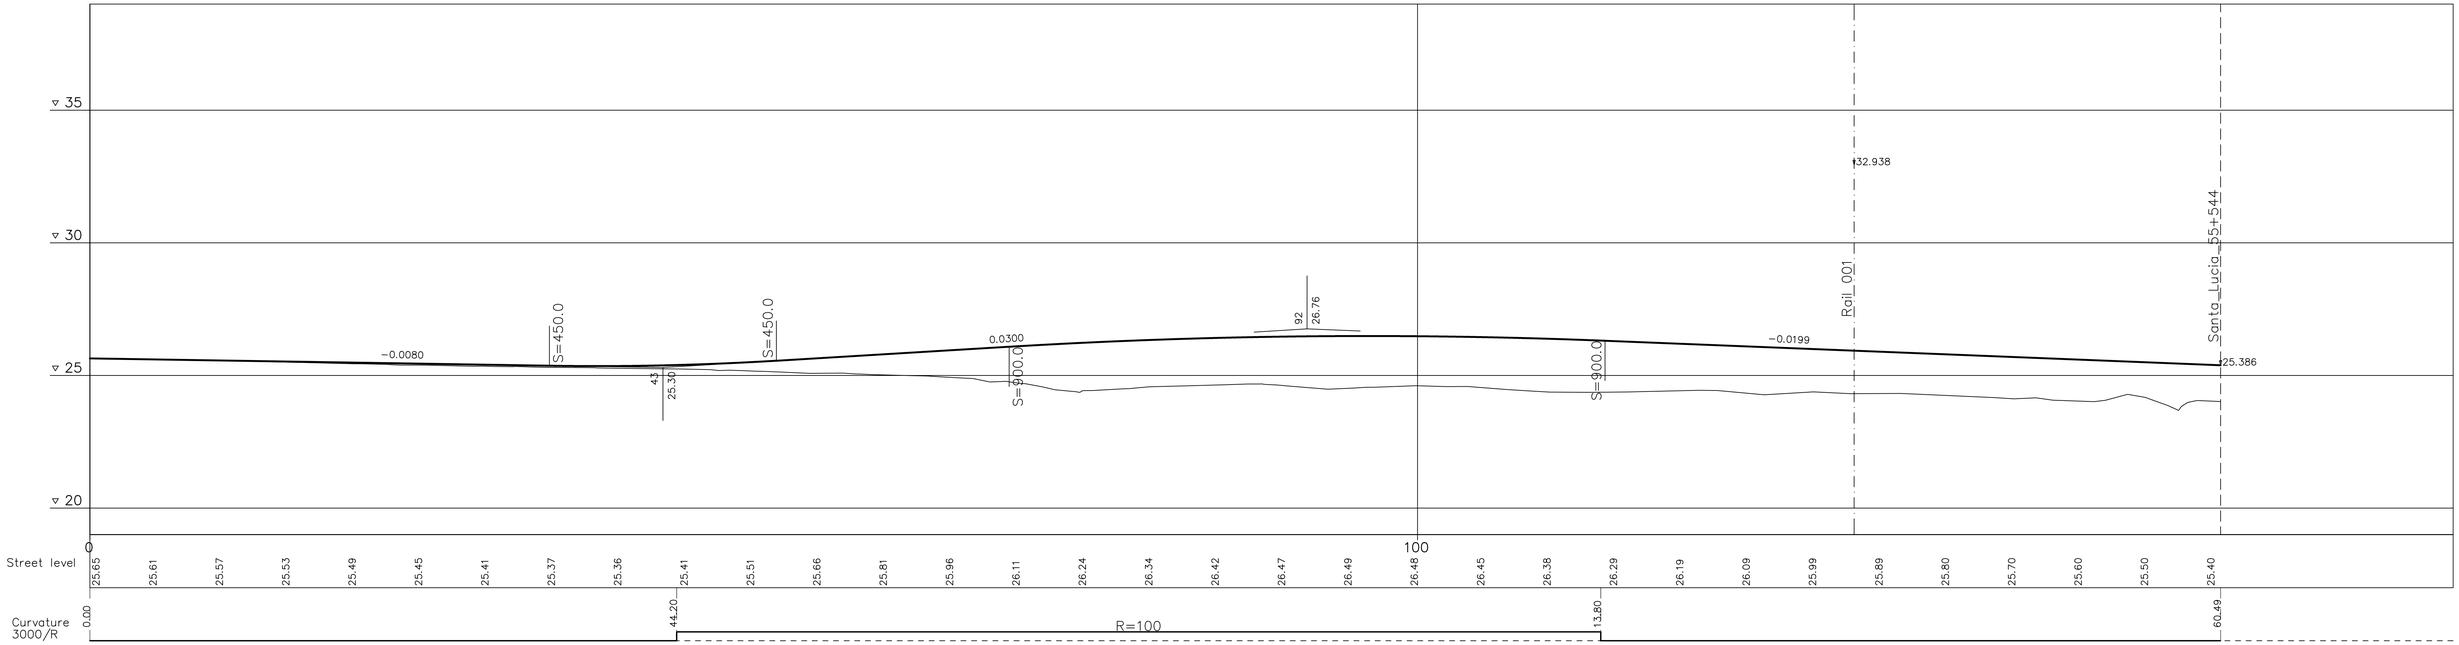

V:\2017\1_Rotta\1089Z MVD-PA1\19 Deliverees\10 FINAL_ Investment Agreement_20170123\Appendix L Road And Street Design\L2 Roads And Streets Affected By Underpasses Or Flyovers\055-544_ Santa_Lucia.dwg